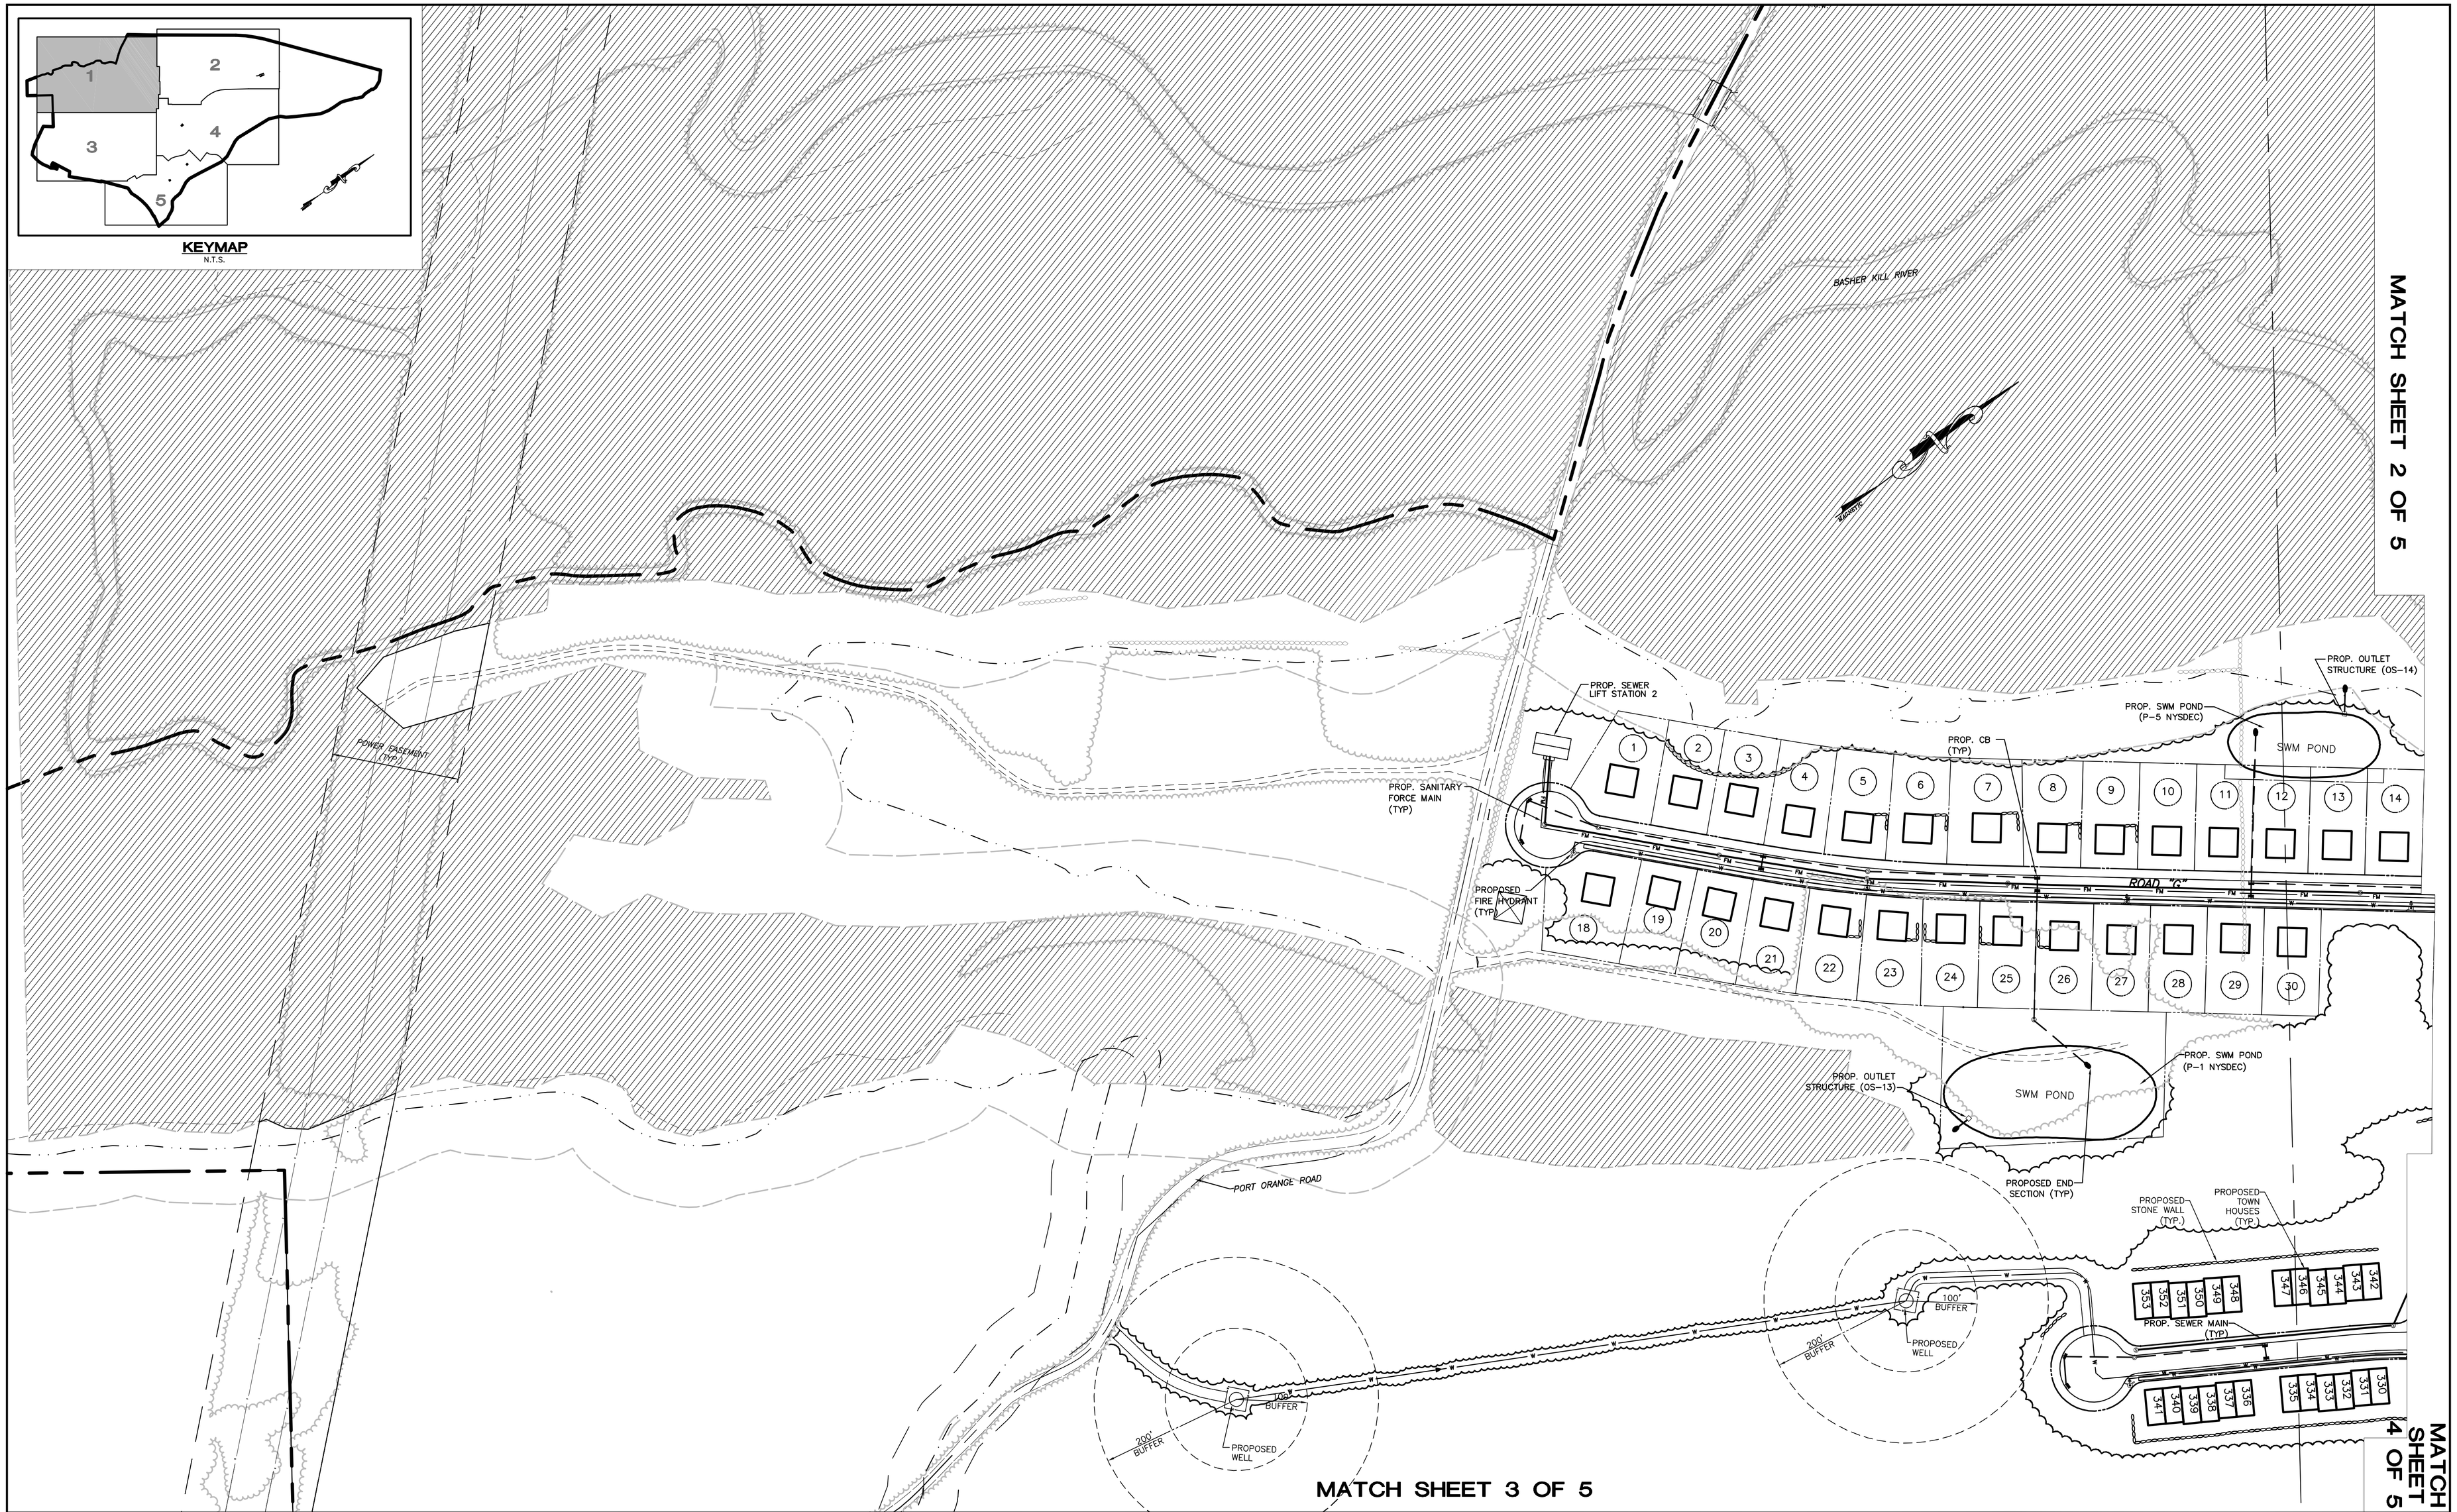

REVISION NO.	DATE	REVISION
2	5/5/08	DEIS RE-SUBMISSION
1	10/30/07	DEIS SUBMISSION

—NOTICE—

THIS DRAWING AND ALL INFORMATION CONTAINED HEREIN IS AUTHORIZED FOR USE ONLY BY THE PARTY FOR WHOM THE WORK WAS CONTRACTED OR TO WHOM IT IS CERTIFIED.

THIS DRAWING MAY NOT BE COPIED, REUSED, DISCLOSED, DISTRIBUTED OR RELIED UPON FOR ANY OTHER PURPOSE WITHOUT THE WRITTEN CONSENT OF SCHOOR DEPALMA INC.

COPYRIGHT 2006 SCHOOR DEPALMA INC.
ALL RIGHTS RESERVED

100 0 100 200
GRAPHIC SCALE IN FEET

W. CHARLES UTSCHIG, JR.
PROFESSIONAL ENGINEER, N.Y. LIC. No. 62303

SCHOOR DEPALMA
Engineers and Consultants
NEW JERSEY • PENNSYLVANIA • NEW YORK • FLORIDA • ARIZONA • MARYLAND
DAMIANO LONG • a division of SCHOOR DEPALMA

1311 MAMARONECK AVENUE
SUITE 50
WHITE PLAINS, NY 10605
TEL (914)686-1000
FAX (914)686-1222

UTILITY PLAN (SHEET 1 OF 5)
BASHER KILL SUBDIVISION
ORANGE COUNTY HOLDINGS LLC

TOWN OF DEERPARK ORANGE COUNTY NEW YORK

PROJECT NO	0403734
DATE	10/17/06
DRAWN BY	M.D.M.
DESIGNED BY	K.C.
SCALE	1"=100'
CHECKED BY	D.M.
	SCHOOR DEPALMA
SHEET NO.	19 of 47